Description:	Detail No.:
BOX RAKE DETAIL	MPS-BRD1
	Date: 7/21/26
Substrate: SUITABLE SUBSTRATE	

METAL PANEL SYSTEMS
GAUGES ABOVE

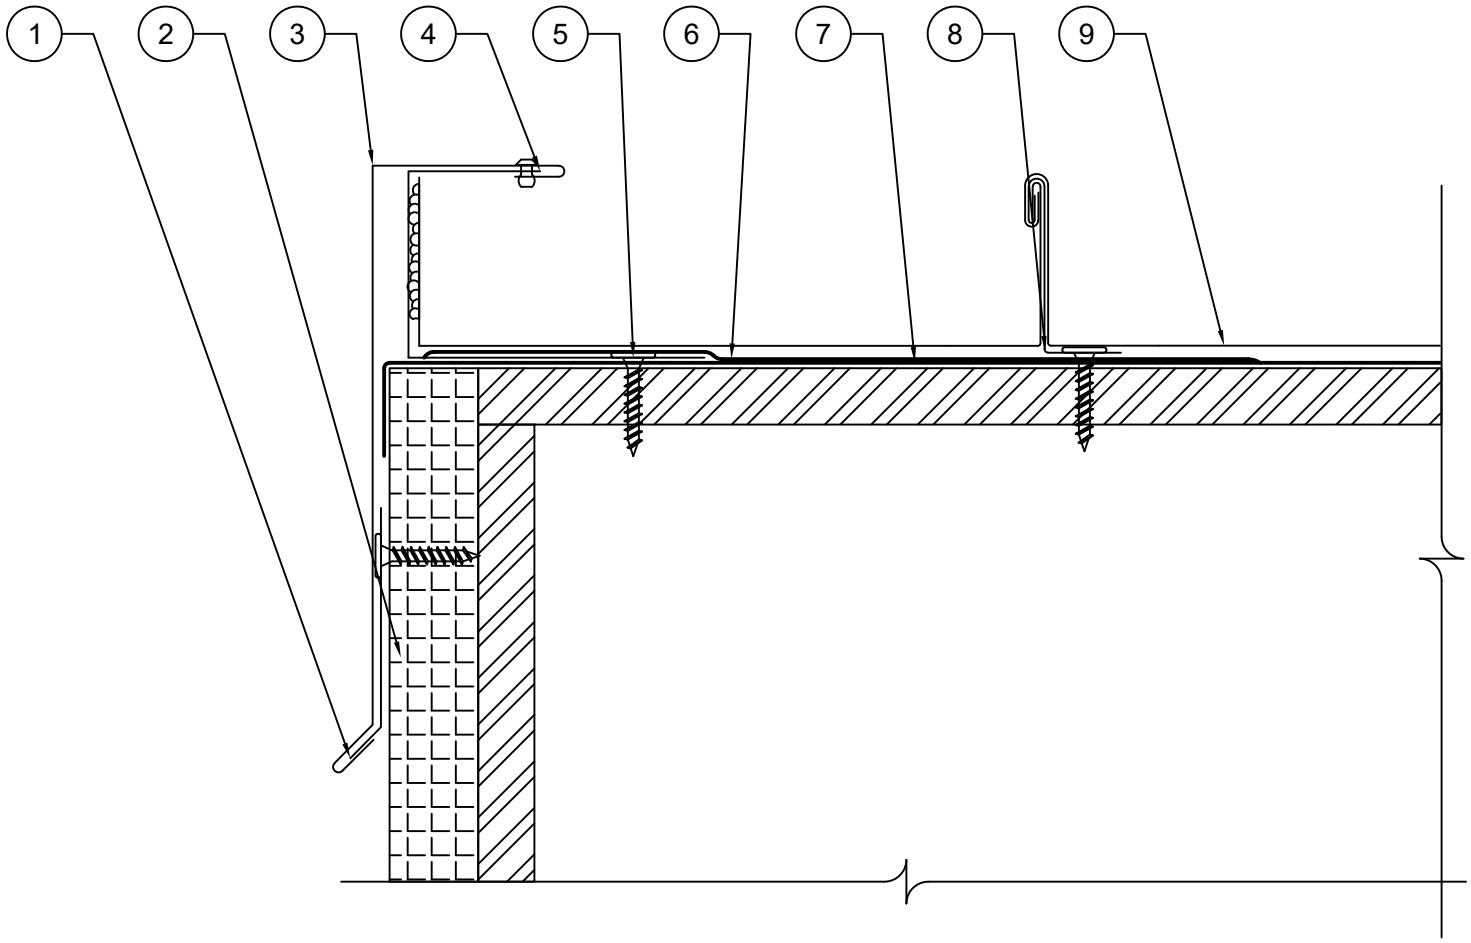

1. RAKE CLEAT, FASTENED 12" O.C. WITH MPS APPROVED FASTENERS
2. EXTERIOR WALL NOT BY MPS
3. BOX RAKE, 4" END LAP WITH A CONTINUOUS BEAD OF MPS APPROVED SEALANT IN THE LAP
4. C-CHANNEL, 4" END LAP WITH A CONTINUOUS BEAD OF MPS APPROVED SEALANT IN THE LAP, FASTENED 12" O.C. WITH MPS APPROVED FASTENERS
5. MPS APPROVED FASTENERS(#10 X 1-$\frac{1}{8}$" ULP PANCAKE HEAD WOOD FASTENER IS SHOWN)
6. AN ADDITIONAL LAYER OF MPS EPISTIK UNDERLAYMENT AT MINIMUM OF 9" TO STRIP IN BOX RAKE
7. ONE LAYER OF MPS EPISTIK ALL OVER THE ROOF AND BEHIND ALL METAL FLASHINGS
8. MPS PANEL CLIP(MP-200 CLIP IS SHOWN)
9. MPS METAL PANEL (MP-200 IS SHOWN)