Description:	Detail No.:
BOX RAKE WITH SOFFIT AND FASCIA DETAIL	MPS-BRD3
	Date: 7/21/26
Substrate: SUITABLE SUBSTRATE	

METAL PANEL SYSTEMS
GAUGES ABOVE

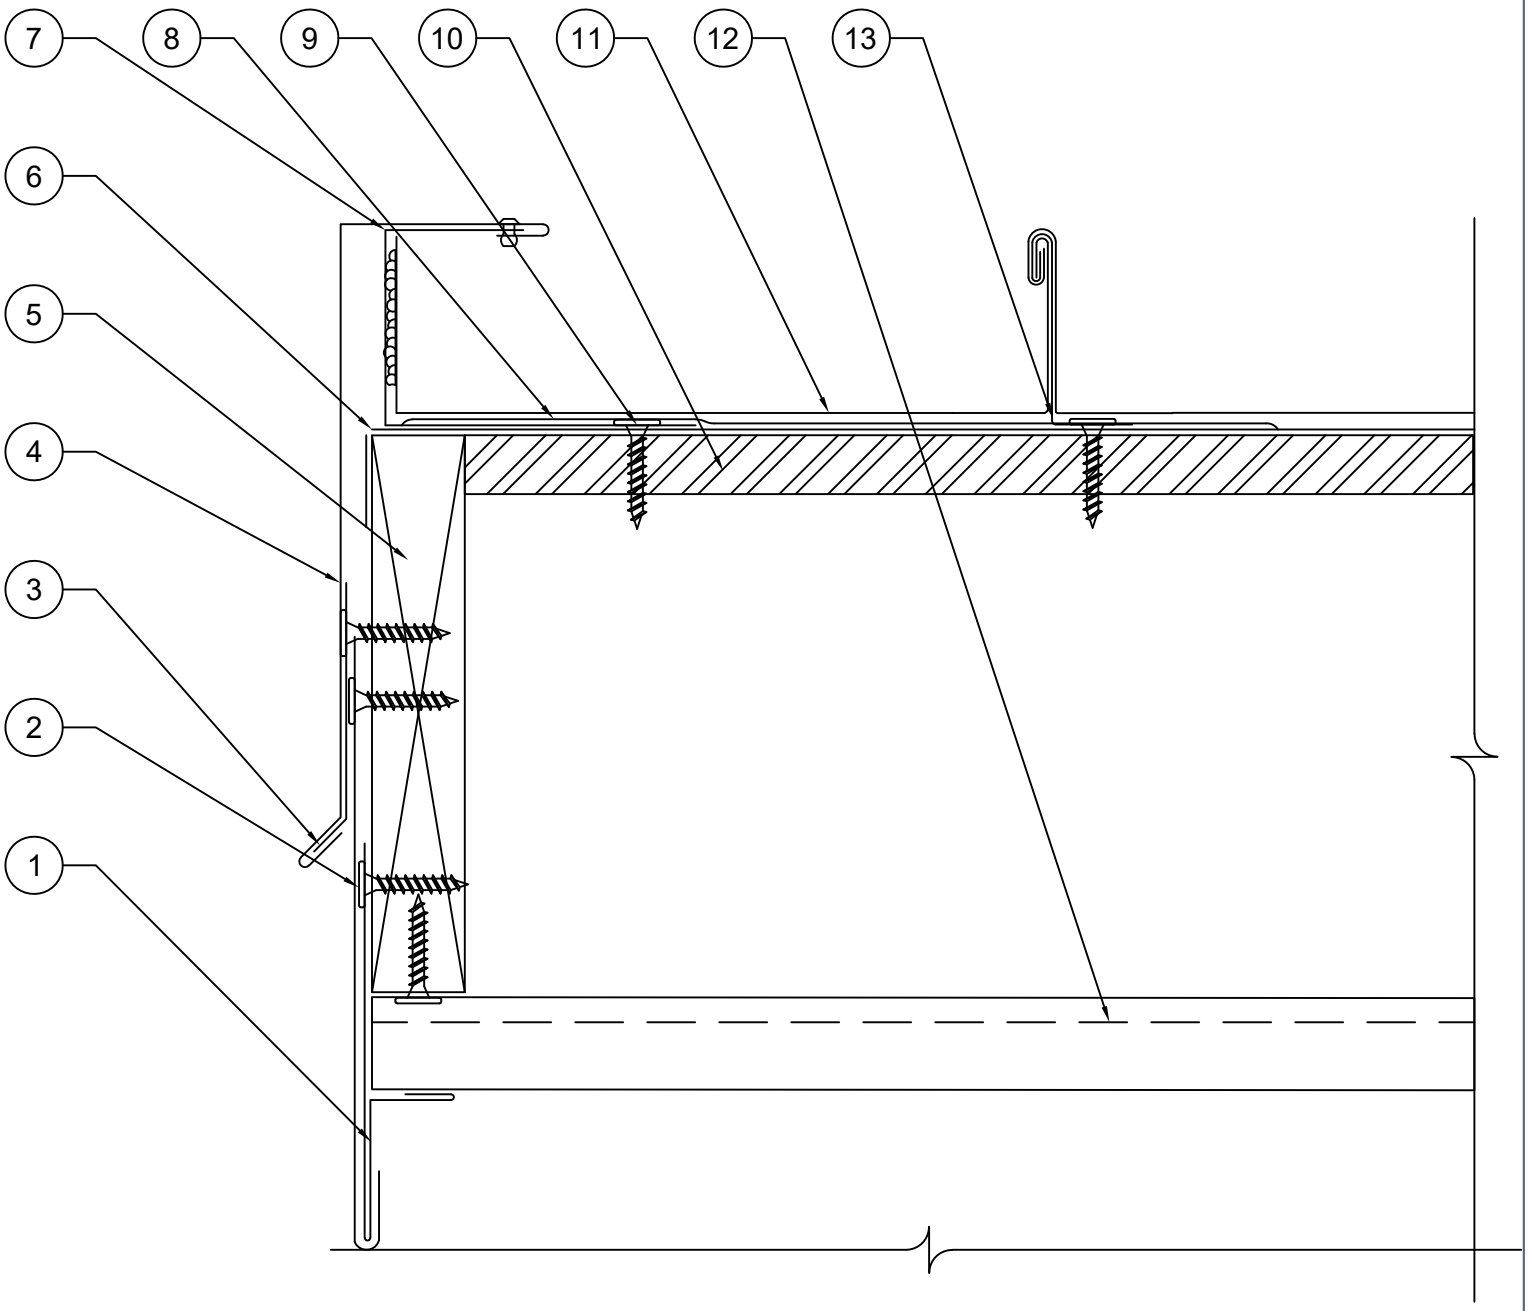

1. FASCIA CLEAT, FASTENED 12" O.C. WITH MPS APPROVED FASTENERS
2. FASCIA COVER, 4" END LAP WITH A CONTINUOUS BEAD OF MPS APPROVED SEALANT IN THE LAP, FASTENED 12" O.C. WITH MPS APPROVED FASTENERS
3. RAKE CLEAT, FASTENED 12" O.C. WITH MPS APPROVED FASTENERS
4. BOX RAKE, 4" END LAP WITH A CONTINUOUS BEAD OF MPS APPROVED SEALANT IN THE LAP
5. FASCIA BOARD NOT BY MPS
6. ONE LAYER OF MPS EPISTIK UNDERLAYMENT ALL OVER ROOF AND BEHIND ALL METAL FLASHINGS
7. C-CHANNEL, 4" END LAP WITH A CONTINUOUS BEAD OF MPS APPROVED SEALANT IN THE LAP, FASTENED 12" O.C. WITH MPS APPROVED FASTENERS
8. AN ADDITIONAL LAYER OF MPS EPISTIK UNDERLAYMENT AT MINIMUM OF 9" TO STRIP IN BOX RAKE
9. MPS APPROVED FASTENERS(#10 X 1-$\frac{1}{8}$" ULP PANCAKE HEAD WOOD FASTENER IS SHOWN)
10. SUITABLE DECKING NOT BY MPS
11. MPS METAL PANEL(MP-200 IS SHOWN)
12. MPS FLUSH PANEL, FASTENED THROUGH FLANGE AT 24" O.C. WITH MPS APPROVED FASTENERS
13. MPS PANEL CLIPS(MP-200 CLIP IS SHOWN)