Description:	Detail No.:
BOX RAKE WITH WALL PANEL DETAIL	MPS-BRD5
	Date: 7/21/26
Substrate: SUITABLE SUBSTRATE	

METAL PANEL SYSTEMS
GAUGES ABOVE

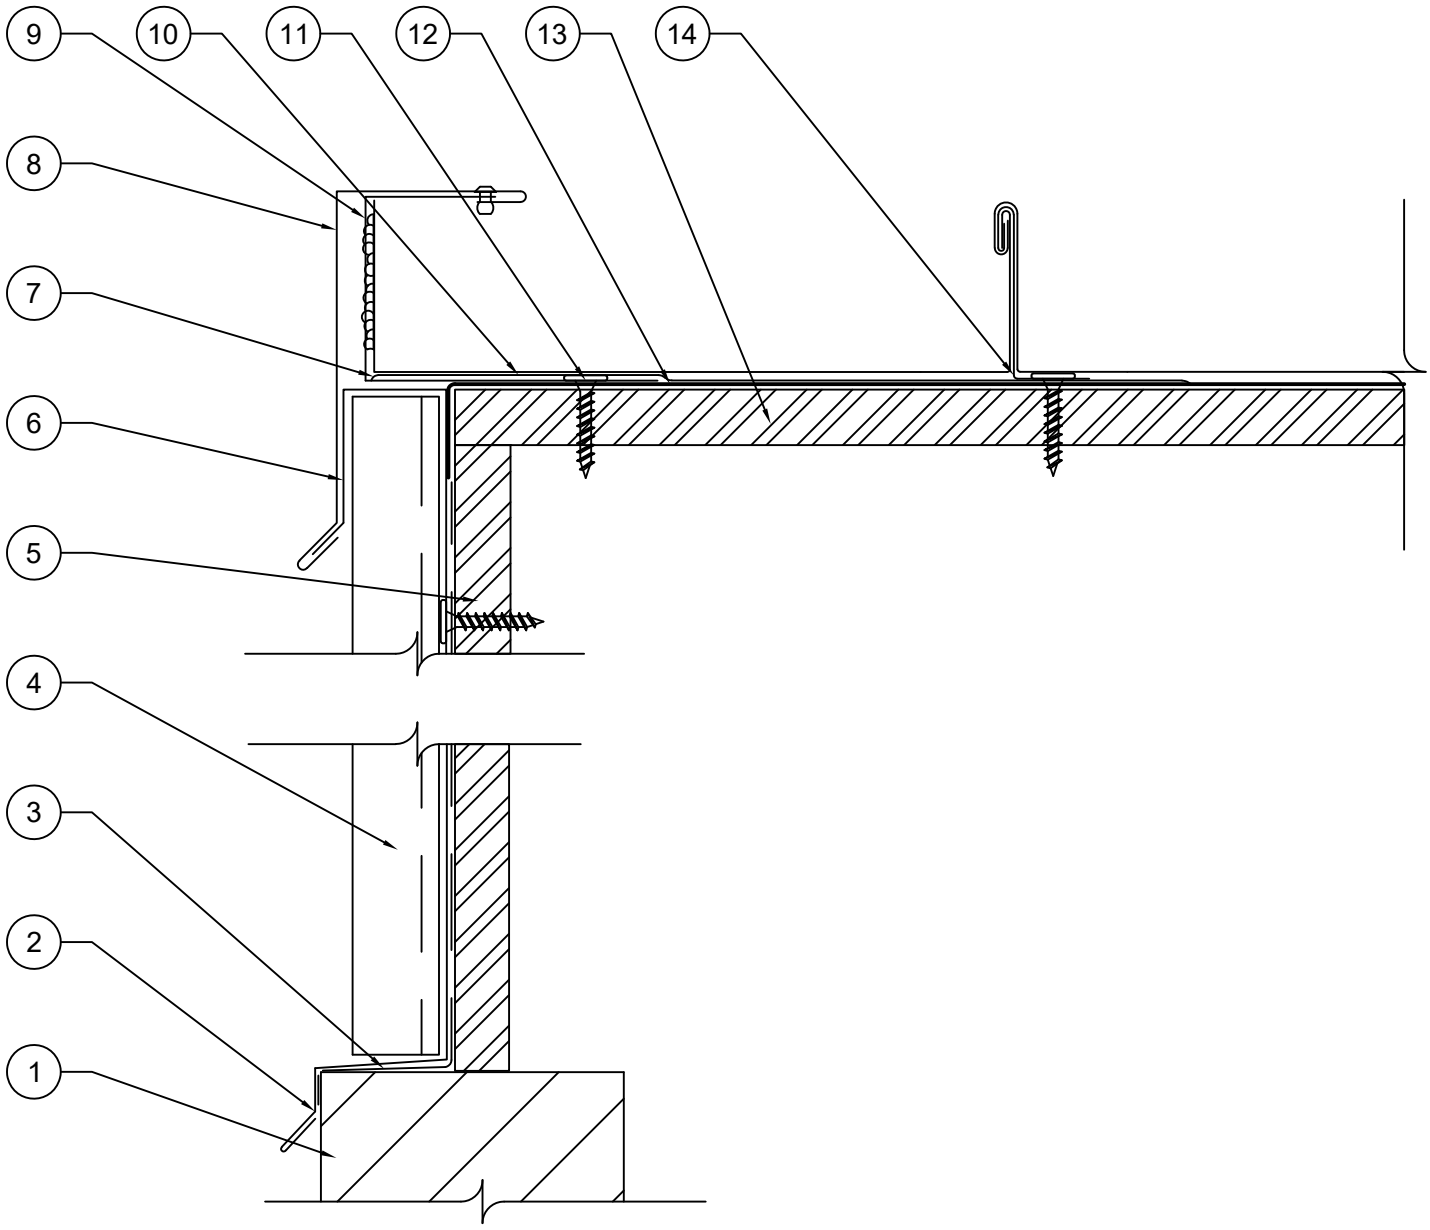

1. BRICK FACADE NOT BY MPS
2. SILL FLASHING, 4" END LAP WITH A CONTINUOUS BEAD OF MPS APPROVED SEALANT IN THE LAP, FASTENED 12" O.C. WITH MPS APPROVED FASTENER
3. BUILDING WRAP NOT BY MPS
4. MPS VERTICAL WALL PANEL
5. SUITABLE WALL DECKING NOT BY MPS
6. J-CHANNEL, 4" END LAP WITH A CONTINUOUS BEAD OF MPS APPROVED SEALANT IN THE LAP, FASTENED 12" O.C. WITH MPS APPROVED FASTENERS
7. AN ADDITIONAL LAYER OF MPS EPISTIK UNDERLAYMENT AT MINIMUM OF 9" TO STRIP IN BOX RAKE
8. BOX RAKE, 4" END LAP WITH A CONTINUOUS BEAD OF MPS APPROVED SEALANT IN THE LAP
9. C-CHANNEL, 4" END LAP WITH A CONTINUOUS BEAD OF MPS APPROVED SEALANT IN THE LAP, FASTENED 12" O.C. WITH MPS APPROVED FASTENERS
10. MPS METAL PANEL(MP-200 IS SHOWN)
11. MPS APPROVED FASTENERS(#10 X 1-$\frac{1}{8}$" ULP PANCAKE HEAD WOOD FASTENER IS SHOWN)
12. ONE LAYER OF MPS EPISTIK UNDERLAYMENT ALL OVER ROOF AND BEHIND ALL METAL FLASHINGS
13. SUITABLE DECKING NOT BY MPS
14. MPS PANEL CLIPS(MP-200 CLIP IS SHOWN)