Description:	Detail No.:
EAVE DETAIL	MPS-ED1
	Date: 7/21/26
Substrate: SUITABLE SUBSTRATE	

METAL PANEL SYSTEMS
GAUGES ABOVE

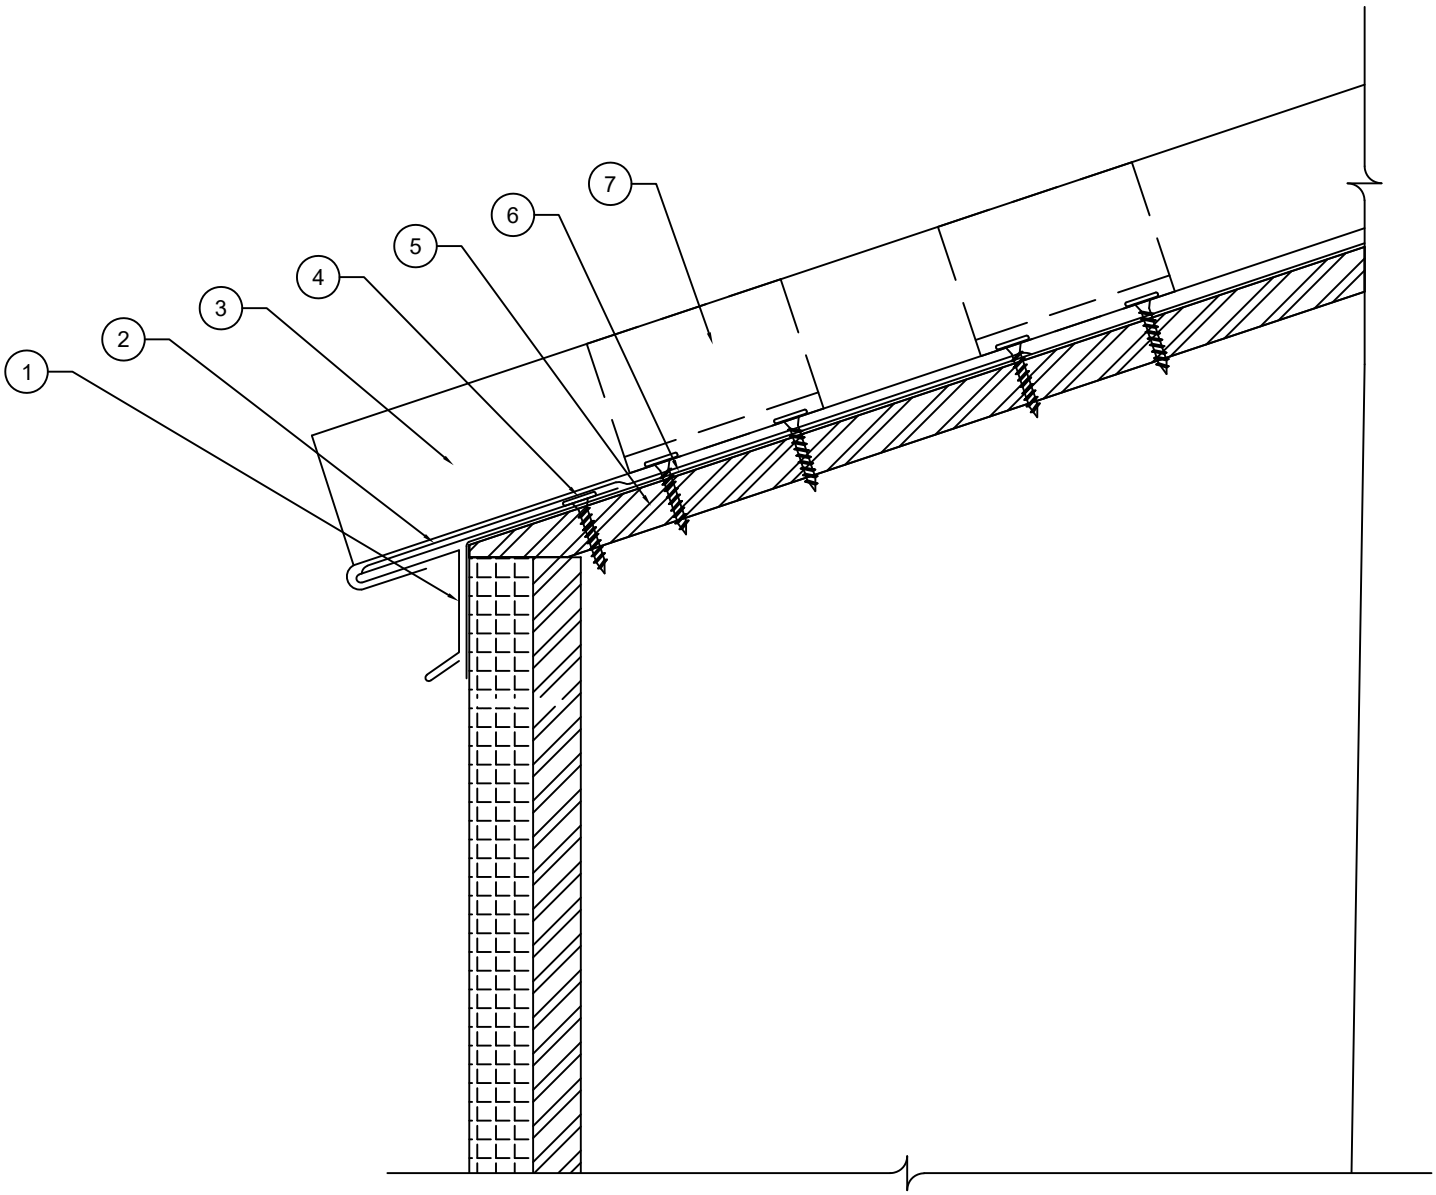

1. EAVE STARTER, 4" END LAP WITH A CONTINUOUS BEAD OF MPS APPROVED SEALANT IN THE LAP, FASTEN 6" O.C. WITH MPS APPROVED FASTENER
2. ADDITIONAL LAYER EPISTIK UNDERLAYMENT MINIMUM OF 9" TO STRIP IN EAVE STARTER FLASHING
3. MPS METAL PANEL (MP-200 SHOWN)
4. MPS APPROVED FASTENER (#10 X 1-$\frac{1}{8}$" ULP PANCAKE HEAD WOOD SCREW SHOWN)
5. SUITABLE DECKING NOT BY MPS
6. ONE LAYER OF MPS EPISTIK UNDERLAYMENT ALL OVER ROOF AND BEHIND ALL METAL FLASHINGS
7. MPS PANEL CLIP WITH APPROVED FASTENERS 2 CLIPS AT THE BEGINNING OF THE PANEL