Description:	Detail No.:
EAVE WITH GUTTER DETAIL	MPS-EWG1
	Date: 7/21/26
Substrate: SUITABLE SUBSTRATE	

METAL PANEL SYSTEMS
GAUGES ABOVE

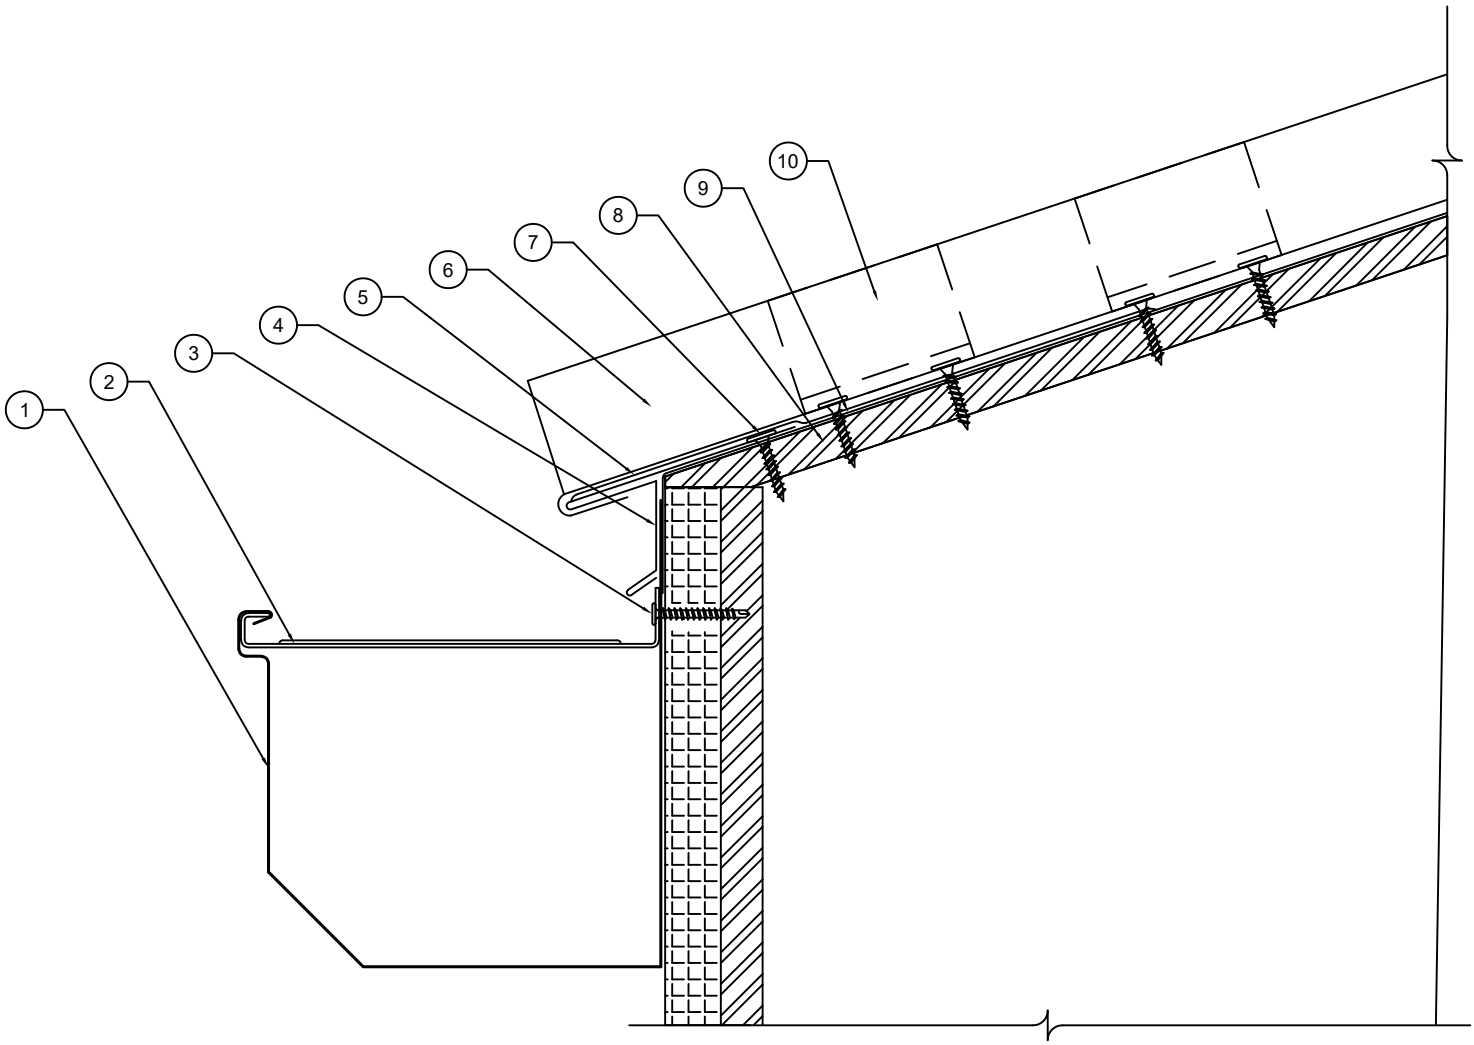

1. MPS GUTTER, 4" END LAP WITH A CONTINUOUS BEAD OF MPS APPROVED SEALANT IN THE LAP(MIG 7 SB IS SHOWN)
2. INTERNAL GUTTER HANGER FASTENED AT 24" O.C. WITH MPS APPROVED FASTENER
3. MPS APPROVED FASTENER
4. EAVE STARTER, 4" END LAP WITH A CONTINUOUS BEAD OF MPS APPROVED SEALANT IN THE LAP, FASTEN 6" O.C.
5. ADDITIONAL LAYER EPISTIK UNDERLAYMENT MINIMUM OF 9" TO STRIP IN EAVE FLASHING
6. MPS METAL PANEL (MP-200 SHOWN)
7. MPS APPROVED FASTENER (#10 X 1-$\frac{1}{8}$" ULP PANCAKE HEAD WOOD SCREW SHOWN)
8. SUITABLE DECKING NOT BY MPS
9. ONE LAYER OF MPS EPISTIK UNDERLAYMENT ALL OVER ROOF AND BEHIND ALL METAL FLASHINGS
10. MPS PANEL CLIP WITH APPROVED FASTENERS 2 CLIPS AT THE BEGINNING OF THE PANEL