Description:	Detail No.:
EAVE WITH GUTTER DETAIL	MPS-EWG3
	Date: 7/21/26
Substrate: SUITABLE SUBSTRATE	

METAL PANEL SYSTEMS
GAUGES ABOVE

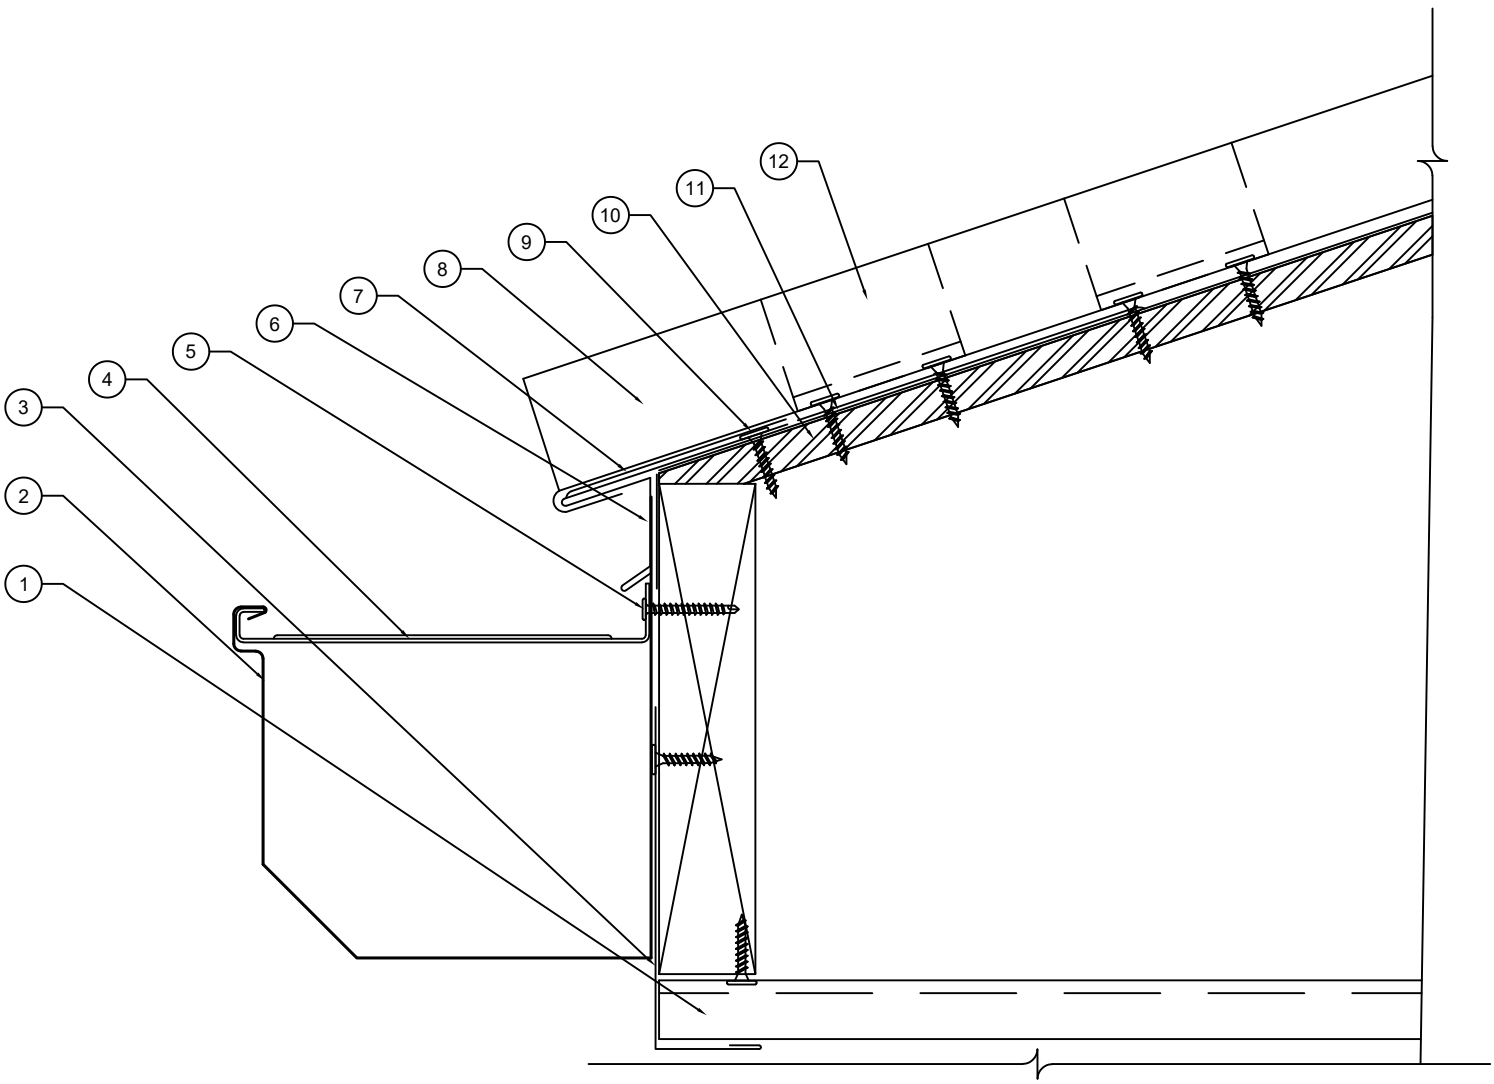

1. MPS FLUSH PANEL, FASTENED EVER 24" O.C. THROUGH FLANGE WITH MPS APPROVED FASTENER
2. MPS GUTTER, 4" END LAP WITH A CONTINUOUS BEAD OF MPS APPROVED SEALANT IN THE LAP(MIG 7 SB IS SHOWN)
3. FASCIA COVER, 4" END LAP WITH A CONTINUOUS BEAD OF MPS APPROVED SEALANT IN THE LAP, FASTENED 12" O.C. WITH MPS APPROVED FASTENER
4. INTERNAL GUTTER HANGER FASTENED AT 24" O.C. WITH MPS APPROVED FASTENER
5. MPS REQUIRED FASTENER
6. EAVE STARTER, 4" END LAP WITH A CONTINUOUS BEAD OF MPS APPROVED SEALANT IN THE LAP, FASTEN 6" O.C. WITH MPS APPROVED FASTENER
7. ADDITIONAL LAYER EPISTIK UNDERLAYMENT MINIMUM OF 9" TO STRIP IN EAVE STARTER FLASHING
8. MPS METAL PANEL (MP-200 SHOWN)
9. MPS APPROVED FASTENER (#10 X 1-$\frac{1}{8}$" ULP PANCAKE HEAD WOOD SCREW SHOWN)
10. SUITABLE DECKING NOT BY MPS
11. ONE LAYER OF MPS EPISTIK UNDERLAYMENT ALL OVER ROOF AND BEHIND ALL METAL FLASHINGS
12. MPS PANEL CLIP WITH APPROVED FASTENERS 2 CLIPS AT THE BEGINNING OF THE PANEL