Description:	Detail No.:
HIP/RIDGE DETAIL	MPS-HRD1
	Date: 7/21/26
Substrate: SUITABLE SUBSTRATE	

METAL PANEL SYSTEMS
GAUGES ABOVE

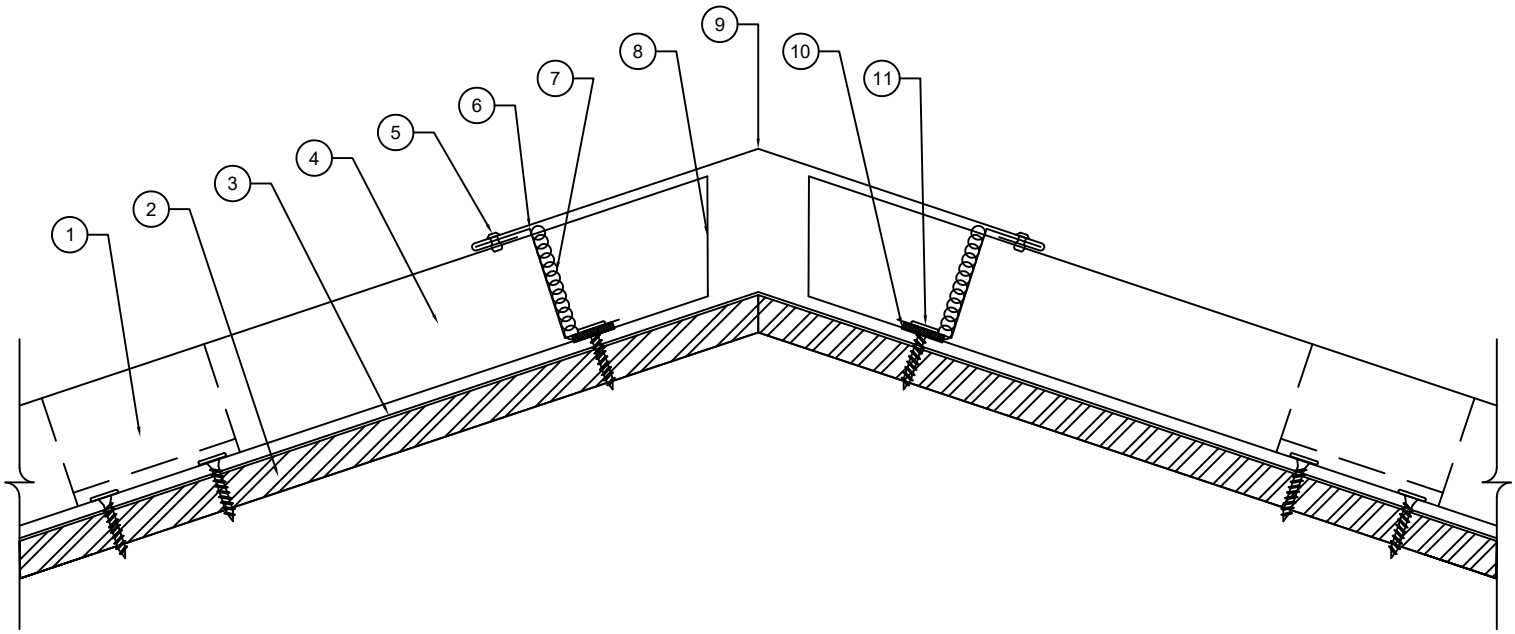

1. MPS PANEL CLIP AND APPROVED FASTENERS AND PANEL CLIP WITHIN 1' FROM END OF PANEL
2. SUITABLE DECKING NOT BY MPS
3. ONE LAYER OF MPS EPISTIK UNDERLAYMENT ALL OVER ROOF AND BEHIND ALL METAL FLASHINGS
4. MPS METAL PANEL (MP-200 SHOWN)
5. $\frac{1}{8}$" STAINLESS STEEL POP RIVET MATCHED TO TRIM
6. Z-CLOSURES FIELD CUT SET INTO BUYTL TAPE AND FASTENED 4" O.C. INSTALL MPS APPROVED SEALANT ON THE VERTICAL LEGS OF Z-CLOSURE SEALING TO PANEL LEGS
7. CONTINUOUS BEAD OF MPS APPROVED SEALANT UP THE VERTICAL LEG OF Z-CLOSURES
8. BREAD PAN THE END OF PANEL WITHOUT CUTTING CORNERS
9. HIP/ RIDGE COVER, 4" END LAP WITH A CONTINUOUS BEAD OF MPS APPROVED SEALANT IN THE LAP, POP RIVETED TO Z-CLOSURES 30" O.C.
10. MPS APPROVED BUYTL TAPE CONTINUOUS
11. MPS APPROVED FASTENER (#10 X 1-$\frac{1}{8}$" ULP PANCAKE HEAD WOOD SCREW SHOWN)