Description:	Detail No.:
HIGH WALL WITH REGLET FLASHING DETAIL	MPS-HWD1
	Date: 7/21/26
Substrate: SUITABLE SUBSTRATE	

METAL PANEL SYSTEMS
GAUGES ABOVE

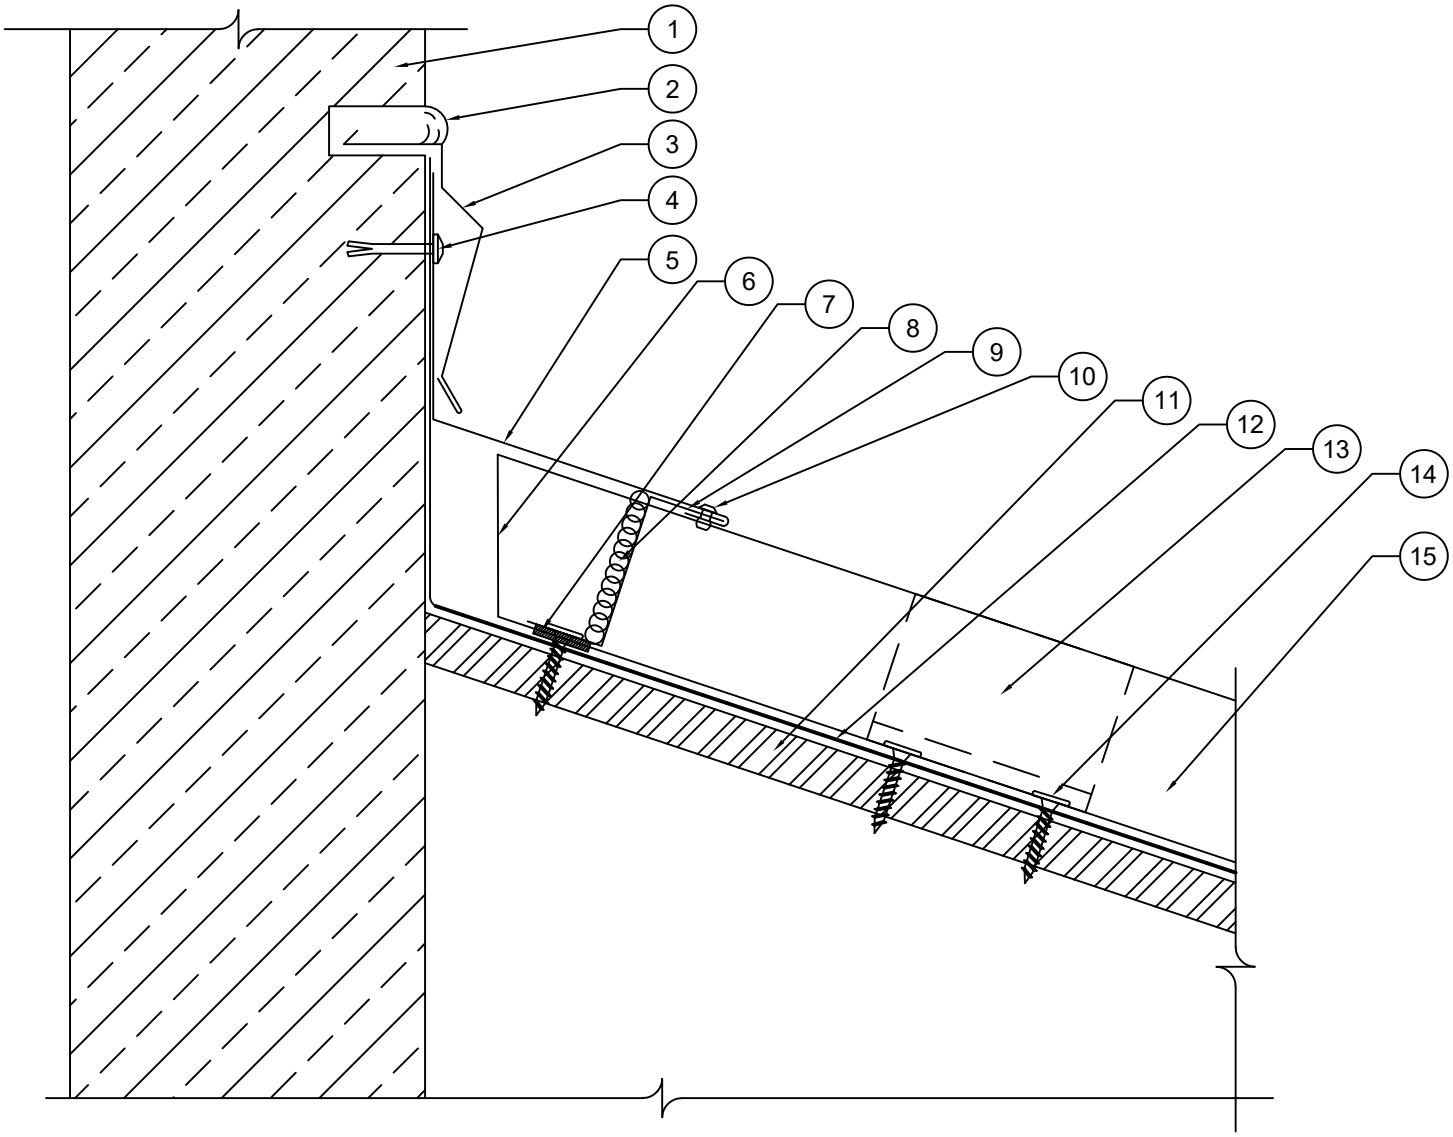

1. MASONRY WALL NOT BY MPS
2. CONTINUOUS BEAD OF MPS APPROVED SEALANT
3. REGLET FLASHING, 4" END LAP WITH A CONTINUOUS BEAD OF MPS APPROVED SEALANT
4. MASONRY DRIVE PIN
5. HIGH WALL FLASHING, 4" END LAP WITH A CONTINUOUS BEAD OF MPS APPROVED SEALANT IN THE LAP, POP RIVETED TO THE TO Z-CLOSURES EVERY 30" O.C.
6. BREAD PAN AT END OF PANEL WITHOUT CUTTING CORNERS
7. MPS APPROVED BUTYL TAPE CONTINUOUS
8. CONTINUOUS OF MPS APPROVED SEALANT UP THE VERTICAL LEG OF Z-CLOSURES
9. Z-CLOSURES FIELD CUT SET INTO BUYTL TAPE AND FASTENED 4" O.C. INSTALL MPS APPROVED SEALANT ON THE VERTICAL LEGS OF Z-CLOSURE SEALING TO PANEL LEGS
10. $\frac{1}{8}$" STAINLESS STEEL POP RIVETS TO MATCH TRIM
11. SUITABLE DECKING NOT BY MPS
12. ONE LAYER OF MPS EPISTIK UNDERLAYMENT ALL OVER THE ROOF AND BEHIND ALL METAL FLASHINGS
13. MPS PANEL CLIP AND APPROVED FASTENERS WITHIN THE LAST 1' OF THE PANEL
14. MPS APPROVED FASTENERS(#10 X 1-$\frac{1}{8}$" ULP PANCAKE HEAD WOOD SCREW)
15. MPS METAL PANEL(MP-200 IS SHOWN)