Description:	Detail No.:
VENTED RIDGE TRANSITION DETAIL	MPS-RT1
	Date: 7/21/26
Substrate: SUITABLE SUBSTRATE	
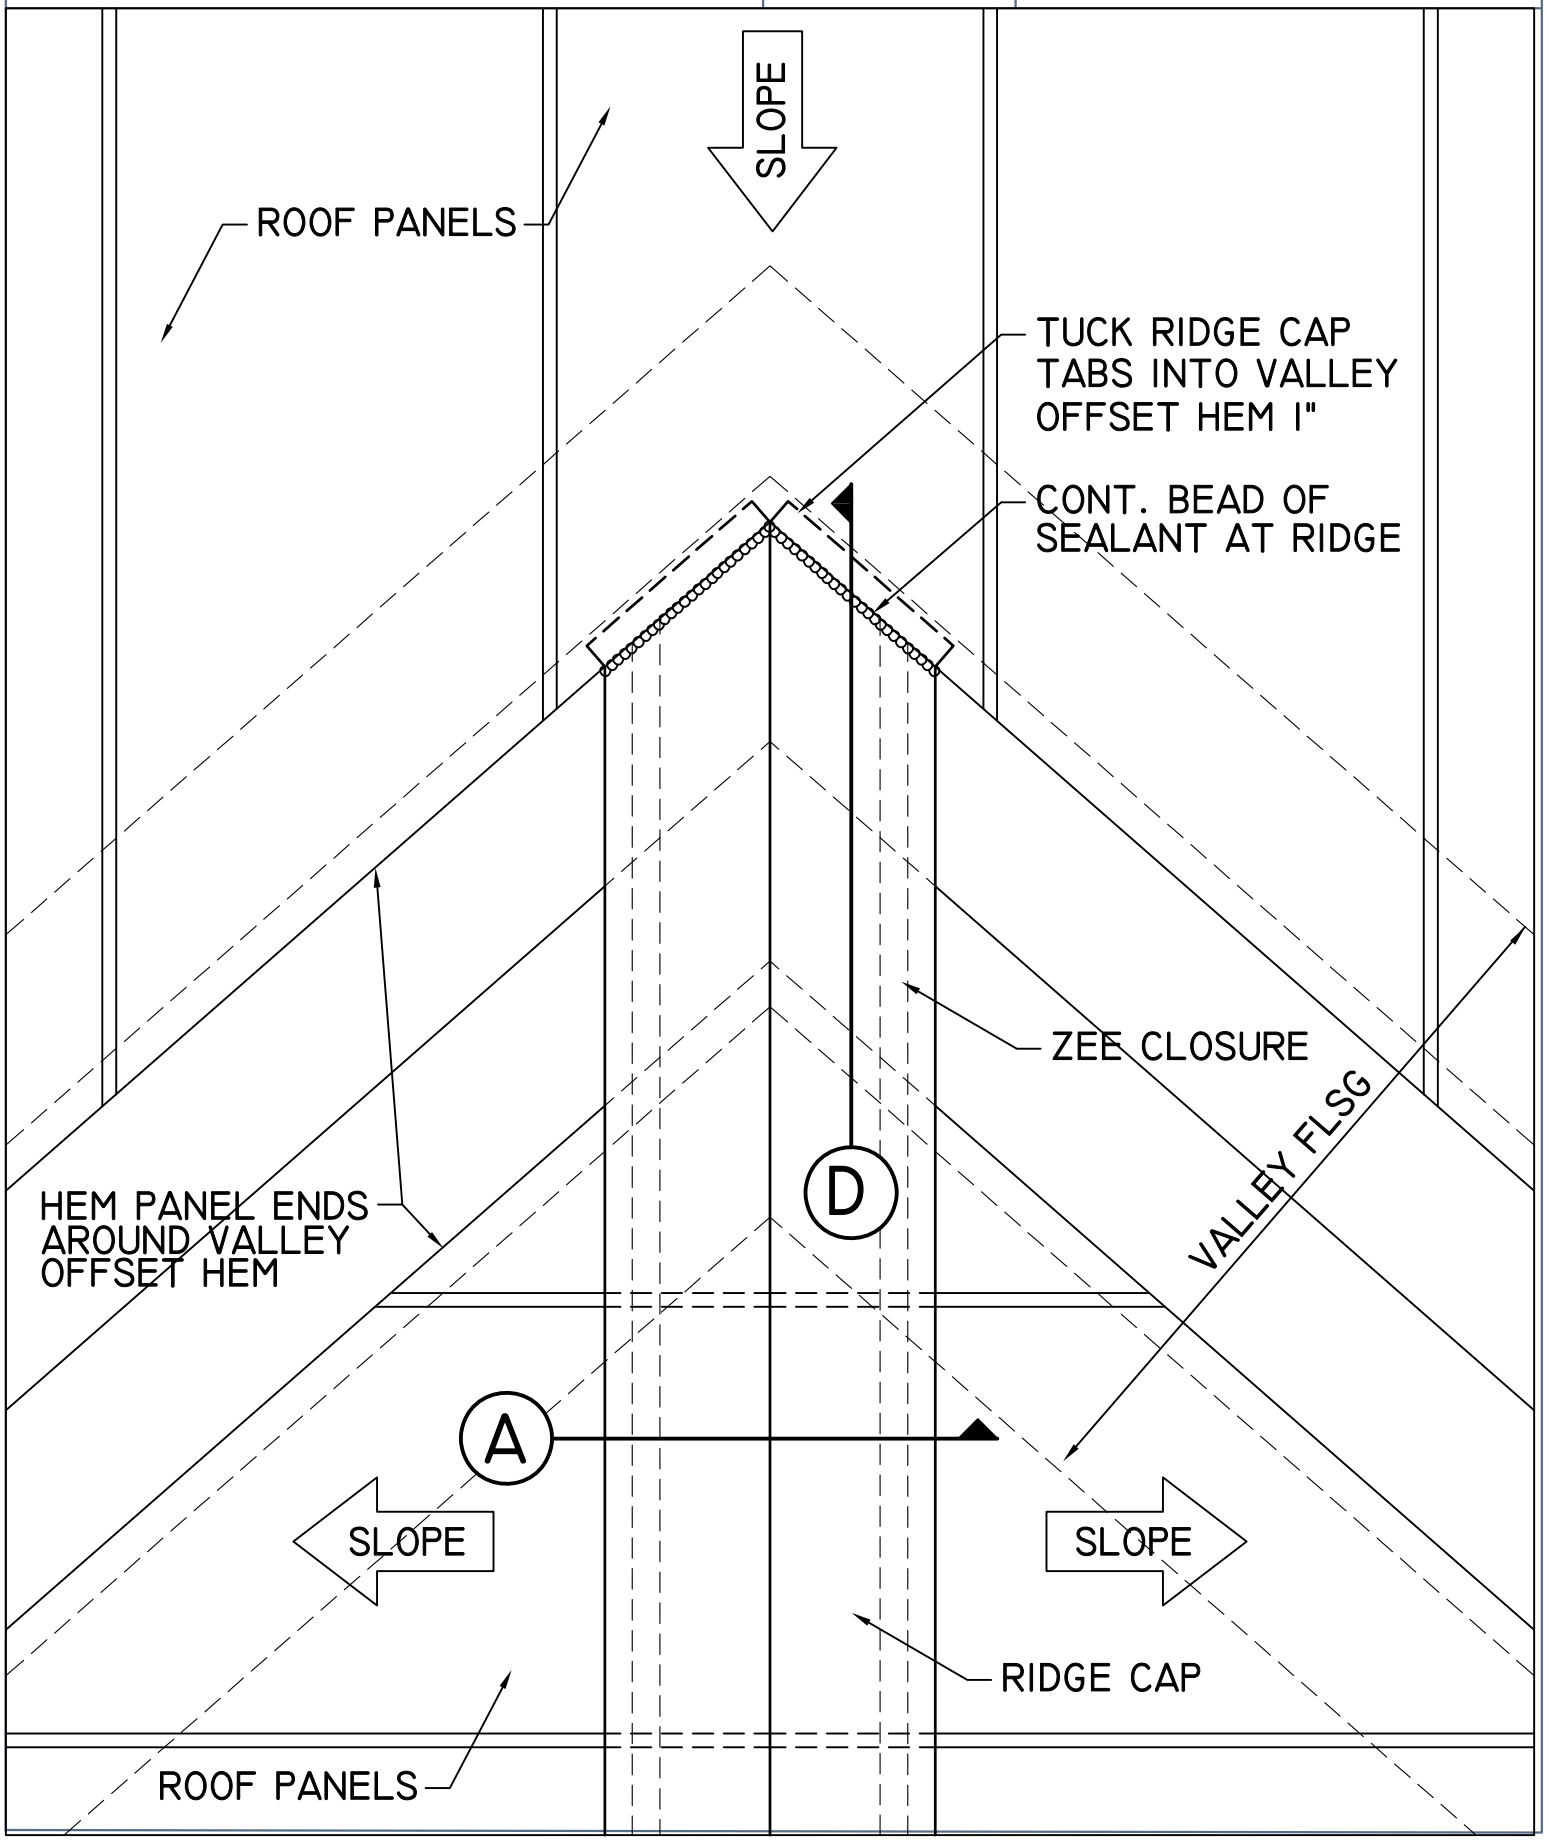
METAL PANEL SYSTEMS
GAUGES ABOVE